CITY OF KUNA

NOVEMBER 19th, 2013

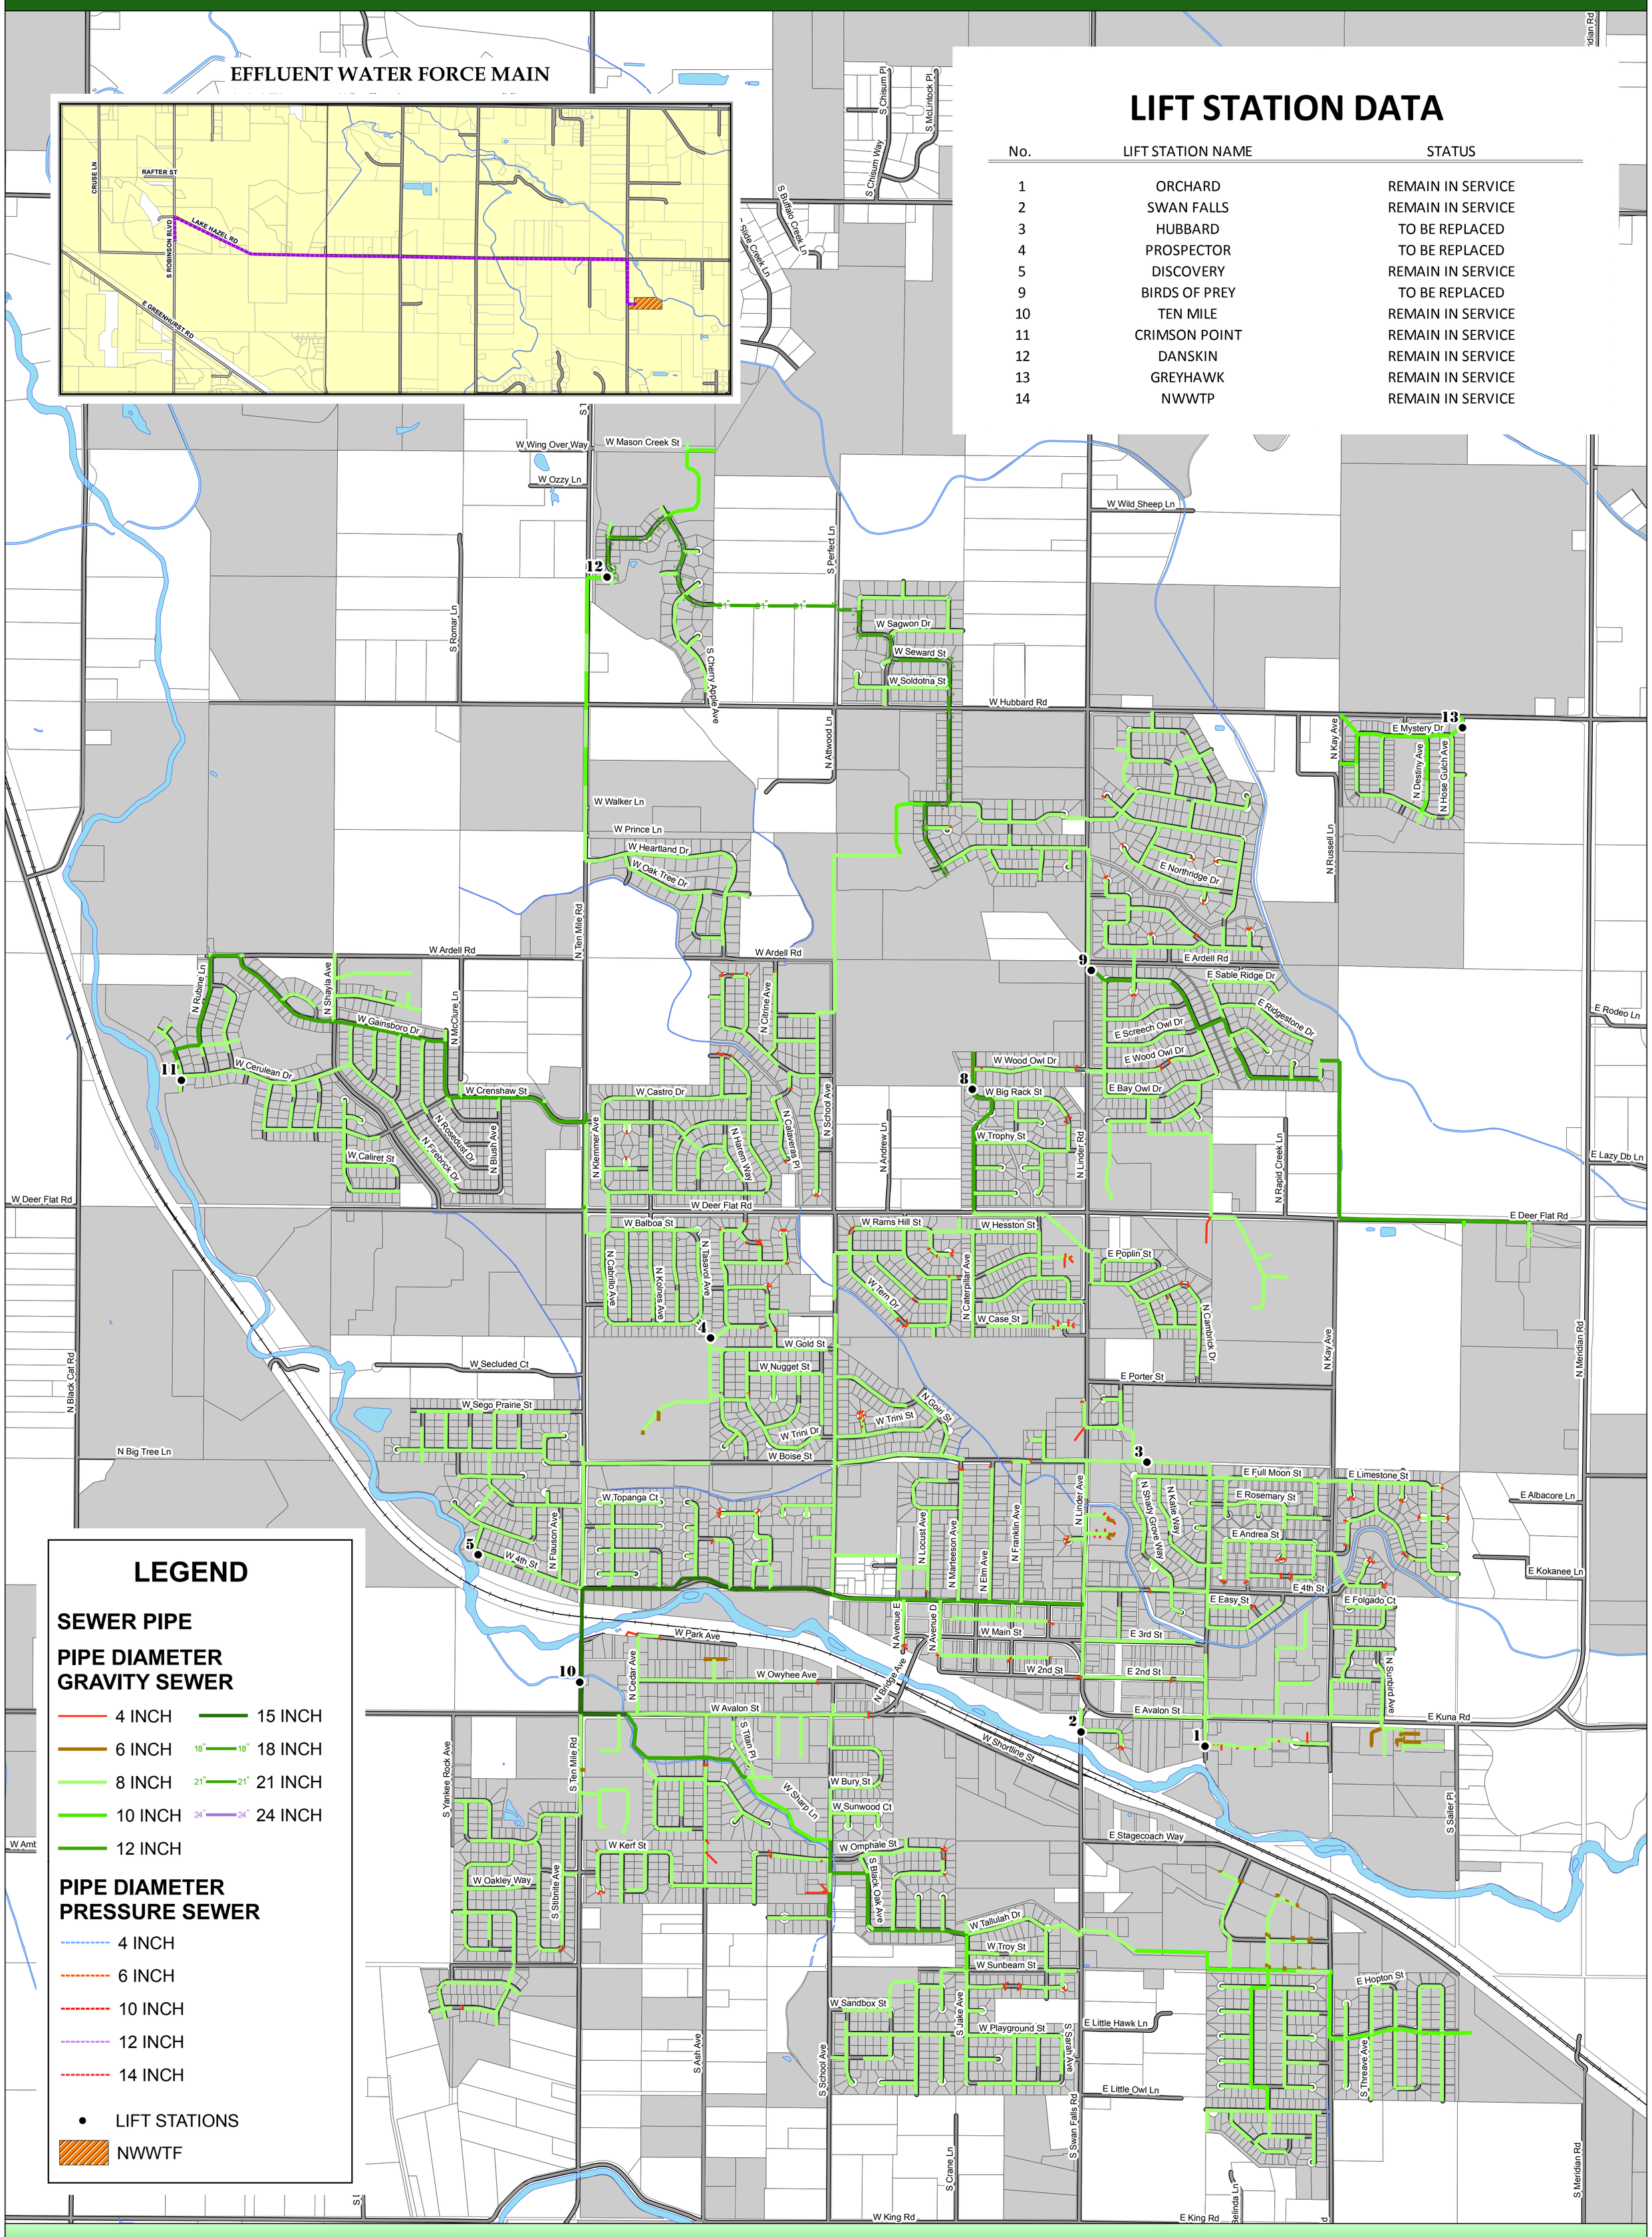

EXISTING SEWER PLAN