PLAT OF THE

KUNA HOME TRACTS

BEING THE N.½ OF THE N.W. ¼ OF SEC. 26, T. 2 N., R. 1 W., B. M.

SCALE 200 FT. TO 1 INCH.

SURVEYED AND PLATTED BY OGDEN DUTCHER, C.E., NAMPA, IDAHO.

We, C. E. Lore, J. H. Hill and W. O. Pierce do hereby jointly certify that we are the owners of the following described land, to wit: The N.½ of the N.W.¼ of Section 26, Township 2 North, Range 1 West of the Boise Meridian, and more definitely described as follows: Beginning at the N.W. corner of said Section 26, T. 2 N., R. 1 W., B.M. and running thence S. 89°47' E. for a distance of 2627.4 feet to the ¼ corner between sections 26 and 23; thence S. 0°13' W. for a distance of 1324.6 feet along the ¼ section line to an iron pipe; thence N. 89°43' W. for a distance of 2633.5 ft. to the 1/16 corner between sections 26 and 27; thence N. 0°30' E. for a distance of 1321.75 feet to the point of beginning; and that we intend to include said premises in the accompanying plat, and do hereby dedicate the roads thereon shown to the use of the public forever.

Signed C. E. Lore
J. H. Hill
W. O. Pierce

State of Idaho } S.S.
County of Canyon }

On the 4th day of Feb. 1911, before me E. H. Eikkan, a notary public in and for said County, personally appeared C. E. Lore, known to me to be the person whose name is subscribed to the above certificate, and acknowledged to me that he executed the same. In witness whereof I hereunto set my hand and affixed my seal the day and year first above written.

E. H. Eikkan
Notary Public (SEAL)

State of Idaho } S.S.
County of Canyon }

On the 4th day of Feb. 1911, before me E. H. Eikkan, a notary public in and for the said County, personally appeared J. H. Hill, known to me to be the person whose name is subscribed to the above certificate and acknowledged to me that he executed the same. In witness whereof I hereunto set my hand and affixed my seal, the day and year first above written.

E. H. Eikkan
Notary Public (SEAL)

State of Idaho } S.S.
County of Canyon }

On the 4th day of Feb. 1911, before me E. H. Eikkan, a notary public in and for the said County, personally appeared W. O. Pierce, known to me to be the person whose name is subscribed to the above certificate, and acknowledged to me that he executed the same. In witness whereof I hereunto set my hand and affixed my seal the day and year first above written.

E. H. Eikkan
Notary Public (SEAL)

I, Ogden Dutcher, a Licensed Land Surveyor in and for the State of Idaho, do hereby certify that the following is a correct description of the land included in the accompanying plat, to wit: The N.½ of the N.W.¼ of Section 26, Township 2 North, Range 1 West of the Boise Meridian, and more definitely described as follows: Beginning at the N.W. corner of said section 26, T. 2 N., R. 1 W., B.M., and running thence S. 89°47' E. for a distance of 2627.4 feet to the ¼ corner between sections 26 and 23; thence S. 0°13' W. for a distance of 1324.6 feet along the ¼ section line to an iron pipe; thence N. 89°43' W. for a distance of 2633.5 feet to the 1/16 corner between sections 26 and 27; thence N. 0°30' E. for a distance of 1321.75 feet to the point of beginning; and that the plat is made from the actual survey and is correct. Signed Ogden Dutcher
License No. 228.

State of Idaho, } S.S.
County of Ada }

36014

I hereby certify that this instrument filed for record at request of Bank of Nampa at 15 minutes past 9 o'clock A. M., this 24th day of April 1911, in my office, and duly recorded in Book 5 of Plat Books, at page 247.

Fees $3.50
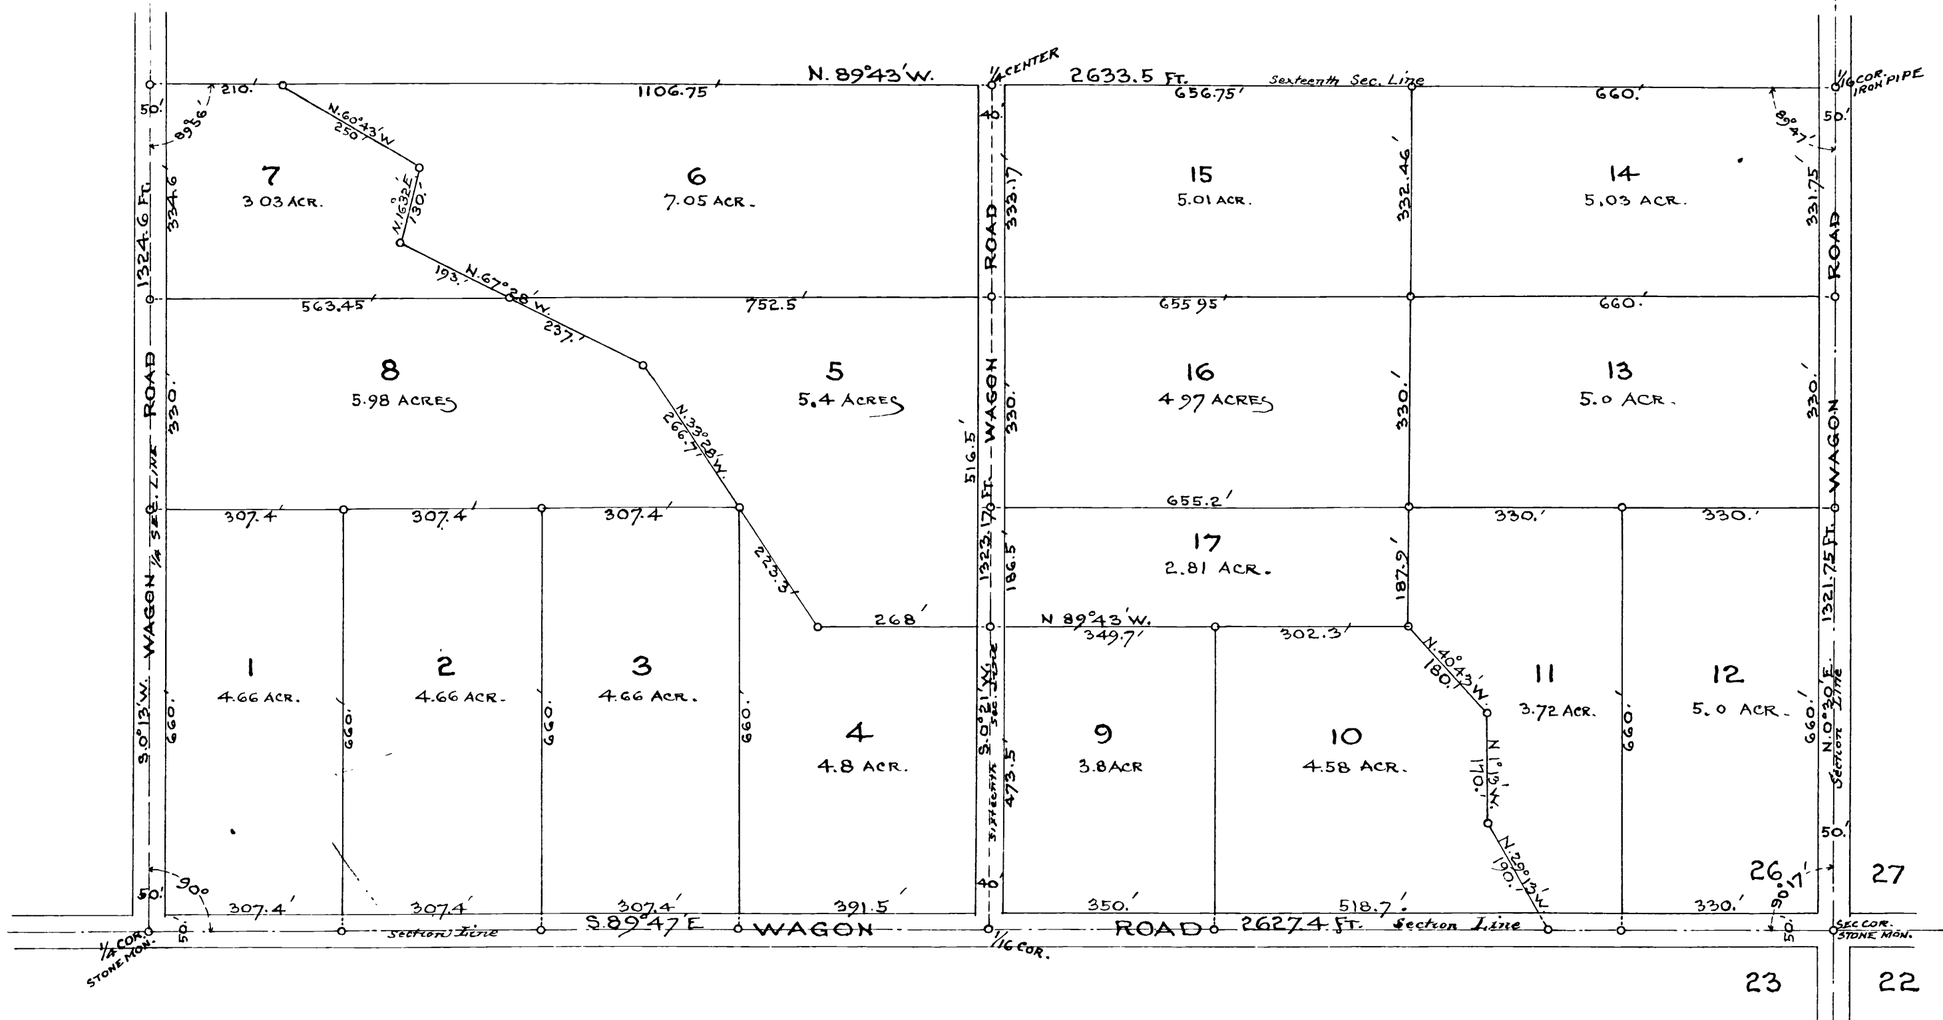
Stephen Utter
Ex Officio Recorder