PLAT OF

THE KUNA ORCHARD TRACTS

A SUBDIVISION OF THE SW.¼ AND THE S.½ OF THE NW.¼ OF SEC.26, T.2 N., R.1W, B.M.

SCALE 300 FT TO 1 INCH.

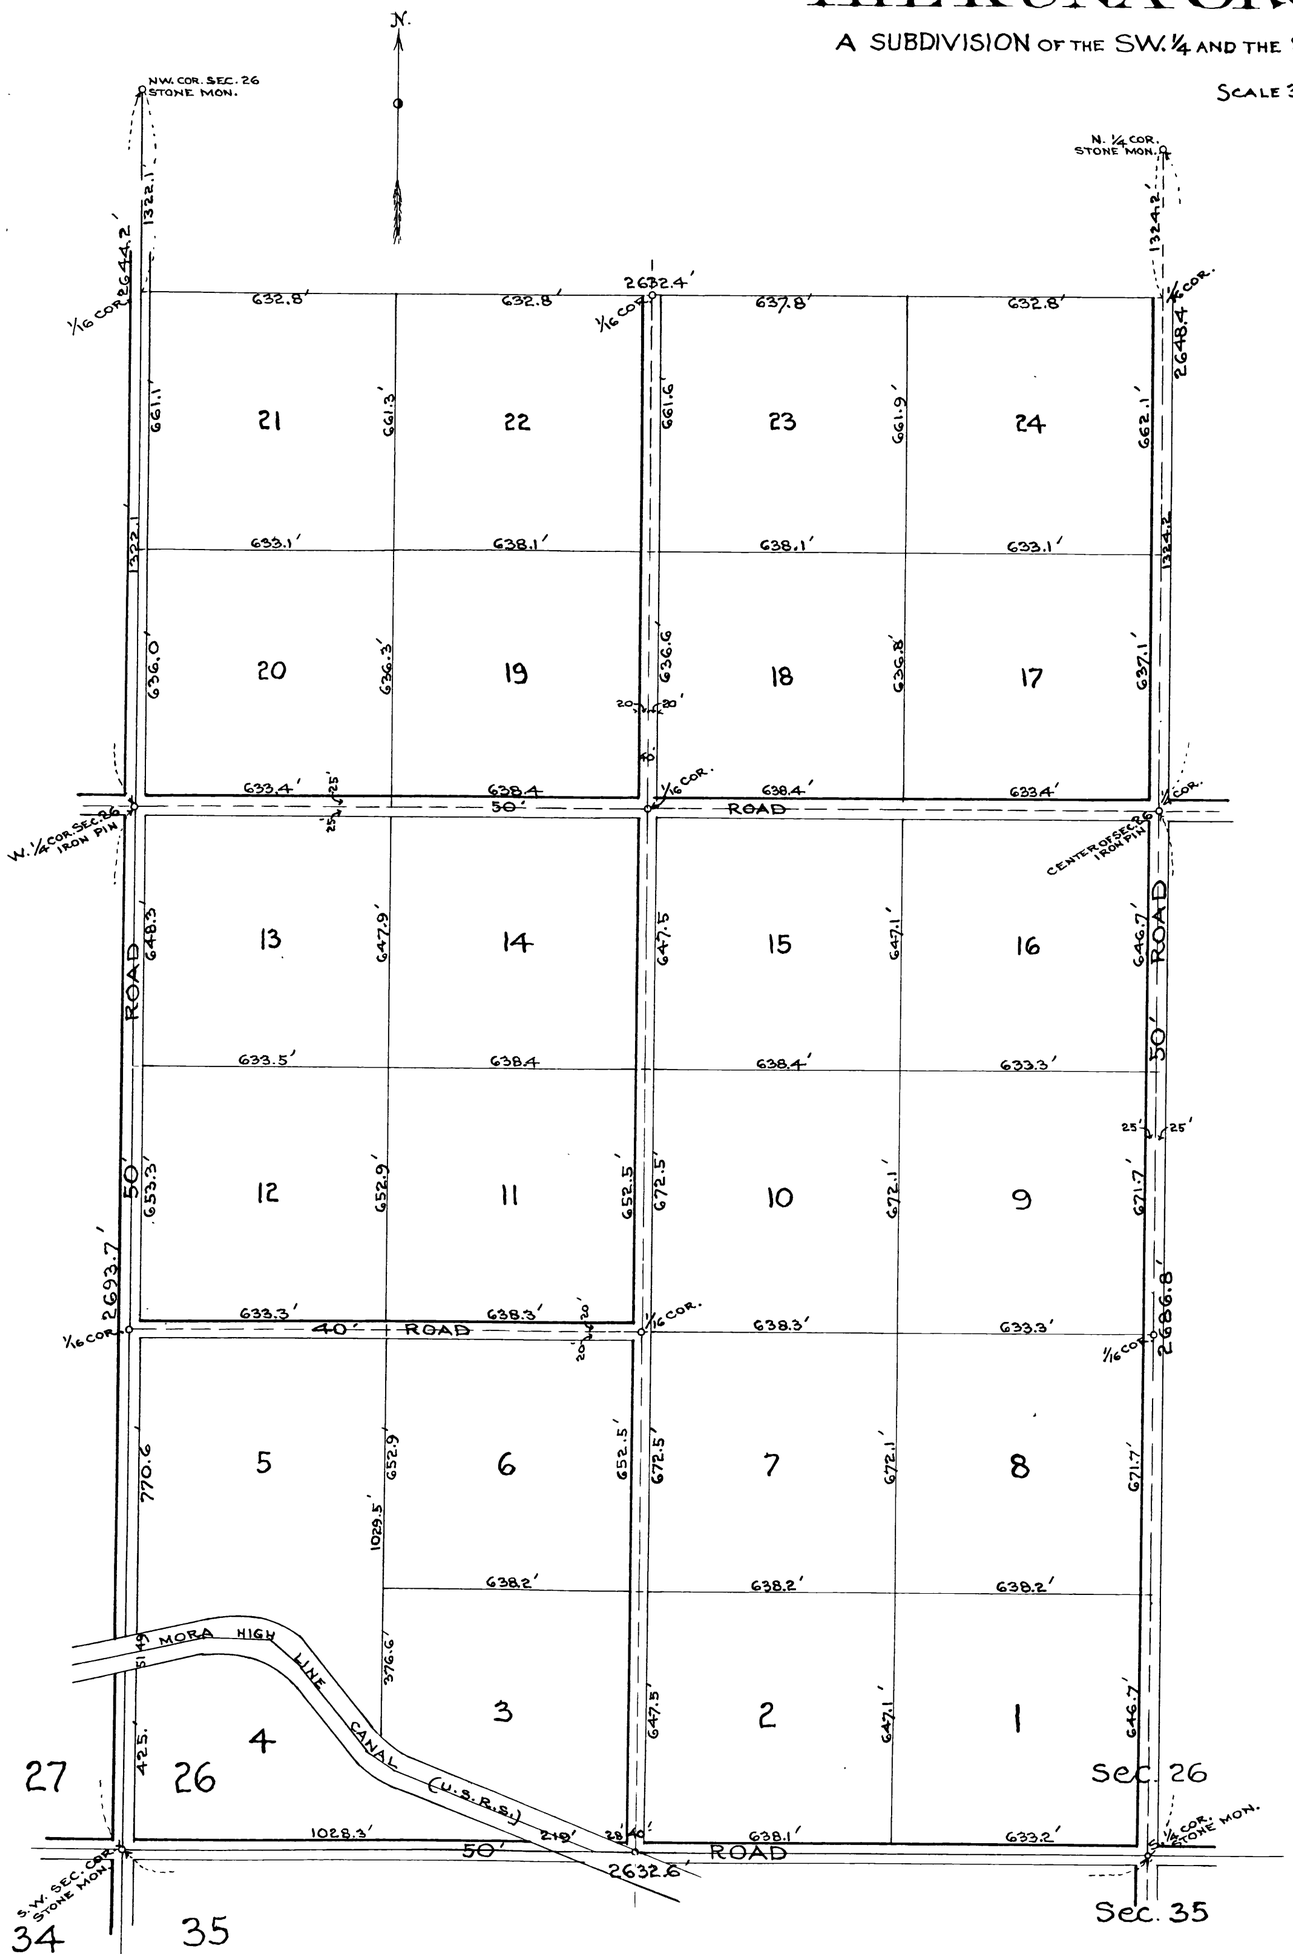

State of Idaho,
County of Canyon S.S.

The Nampa Apple Orchard Co., a Corporation, existing under the laws of the State of Idaho, with its principal office at Nampa, Idaho, being the owner of a certain tract of land, to wit:- The South-West one-fourth (¼) and the South One-half (½) of the North-West One-fourth (¼) of Section Twenty-Six (26), Township Two (2) North, Range One (1) West of the Boise Meridian, does hereby certify that the subdivision of the said tract of land as shown on the accompanying plat is in accordance with its express will and desire, and does hereby dedicate the roads and highways as shown on the said plat for the use of the Public forever.

In Witness Whereof, The said Nampa Apple Orchard Co., by resolution duly passed at a regular meeting of its Board of Directors, duly held on the 27th day of August, A. D. 1915, at its office in Nampa, Idaho, has caused this plat to be executed, and subscribed by its President and Secretary, and its Corporate Seal Attached

The Nampa Apple Orchard Co.,
Silas Wilson
President

Attest:- Andrew W. Hoy
Secretary

(SEAL)

State of Idaho,
County of Canyon, SS

On this 27th day of August, A.D. 1915, before me, C.C. Reed, a Notary Public in and for the said County of Canyon, personally appeared Silas Wilson and A. W. Hoy, known to me to be the persons whose names are subscribed to the within instrument, and acknowledged to me that they had executed the same.

In Witness Whereof, I Have hereunto set my hand, and affixed my official seal, the day and date first above written. My Commission expires August 3. A.D. 1918.

Clayton C. Reed
Notary Public (SEAL)

Notary Public for State of Idaho,
Residence, Nampa, Idaho.

State of Idaho,
County of Canyon, S.S.

I, Lee R. Cooke, an Engineer in and for the State of Idaho, do hereby certify that the accompanying plat is a correct Map of that certain tract of land lying near Kuna, Idaho, in the County of Ada, correctly described as follows:- The South-West One-fourth (¼) and the South One-half of the North-west One-fourth (¼) of Section Twenty-six (26) Township Two (2) North, Range One (1) West of the Boise Meridian, and that the said plat correctly represents the subdivision thereof, the distances given being the actual dimensions of tracts, exclusive of roads except as indicated, and I further certify that the above map is made from actual survey and is correct.

In Witness Whereof, I have hereunto affixed my signature, this 27th day of August, A.D. 1915.

Lee R. Cooke
Licenced Surveyor

State of Idaho,
County of Canyon, SS.

On this 27th day of August, A.D. 1915, before me C.C. Reed, a Notary Public in and for the said County personally appeared Lee R. Cooke, known to be the person whose name is subscribed to the within instrument, and acknowledged to me that he had executed the same.

In Witness Whereof, I have hereunto set my hand, and affixed my Notarial Seal, the day and date first above written

Clayton C Reed
Notary Public (SEAL)

Notary Public for State of Idaho,
Residence, Nampa, Idaho.

60616

State of Idaho } SS.
County of Ada }

I hereby certify that this instrument was filed for record at request of the Nampa Apple Orchard Co., at 30 minutes past 2 o'clock P. M., this 27th day of Aug. 1916, in my office and duly recorded in book 6 of Plat Books, at page 291.

Stephen Utter
Ex Officio Recorder
By Amy Tonch
Deputy

Fees $3.50